
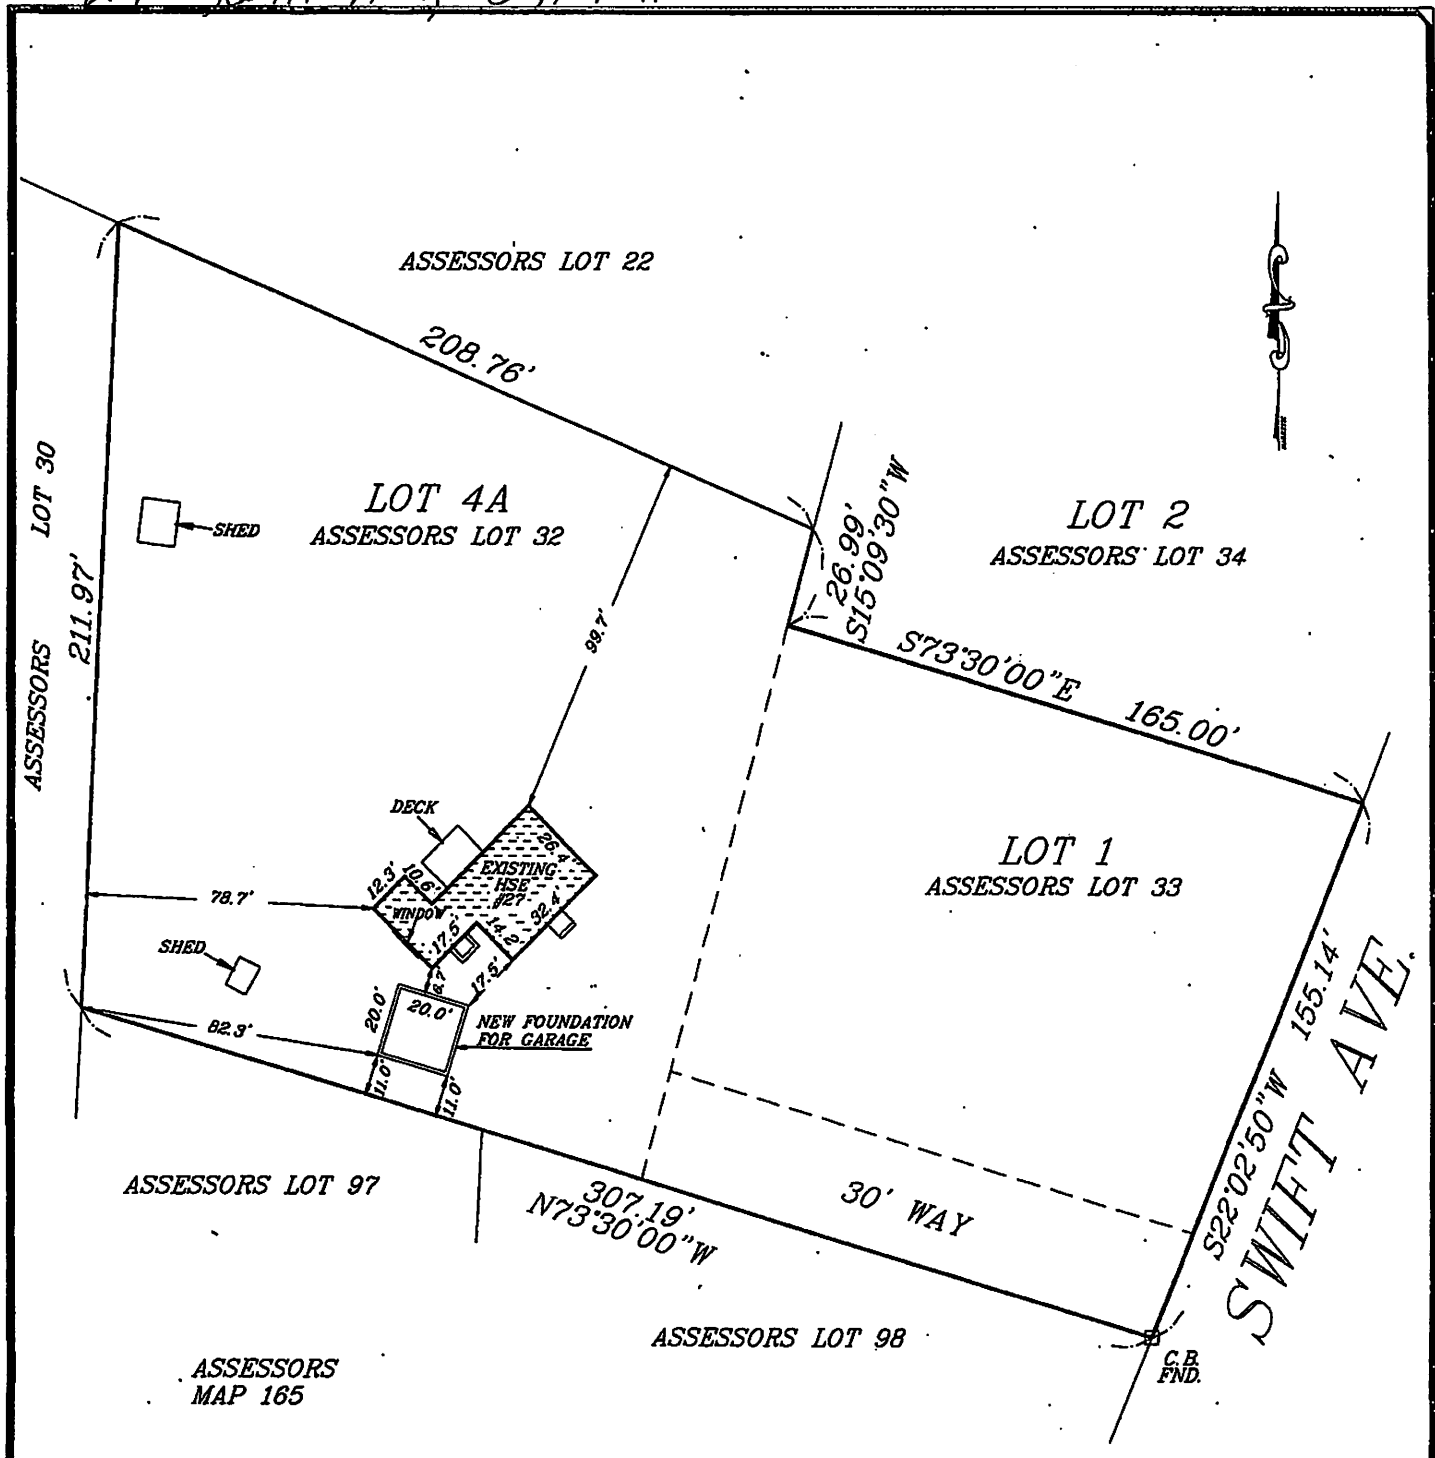


211 Swift Ave., OSTERVILLE

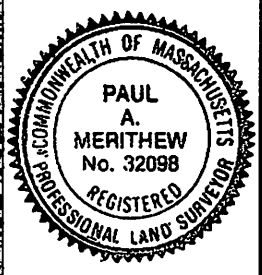

FLOOD ZONE "C" FOUNDATION CERTIFICATION RES ZONE: "RC"		
TOWN: OSTERVILLE SCALE: 1"=50' PL REF: 162/69 ELEV: N/A		
I CERTIFY THAT THE ABOVE FOUNDATION IS LOCATED ON THE GROUND AS SHOWN, AND IT'S POSITION DOES CONFORM TO THE ZONING LAW SETBACK REQUIREMENTS OF BARNSTABLE		YANKEE SURVEY CONSULTANTS P.O. BOX 265 UNIT 1, 40B INDUSTRY ROAD MARSTONS MILLS, MASS. 02648 TEL: 428-0055 FAX: 420-5553
		DATE: 7/3/96 JOB NUMBER: 50939FND